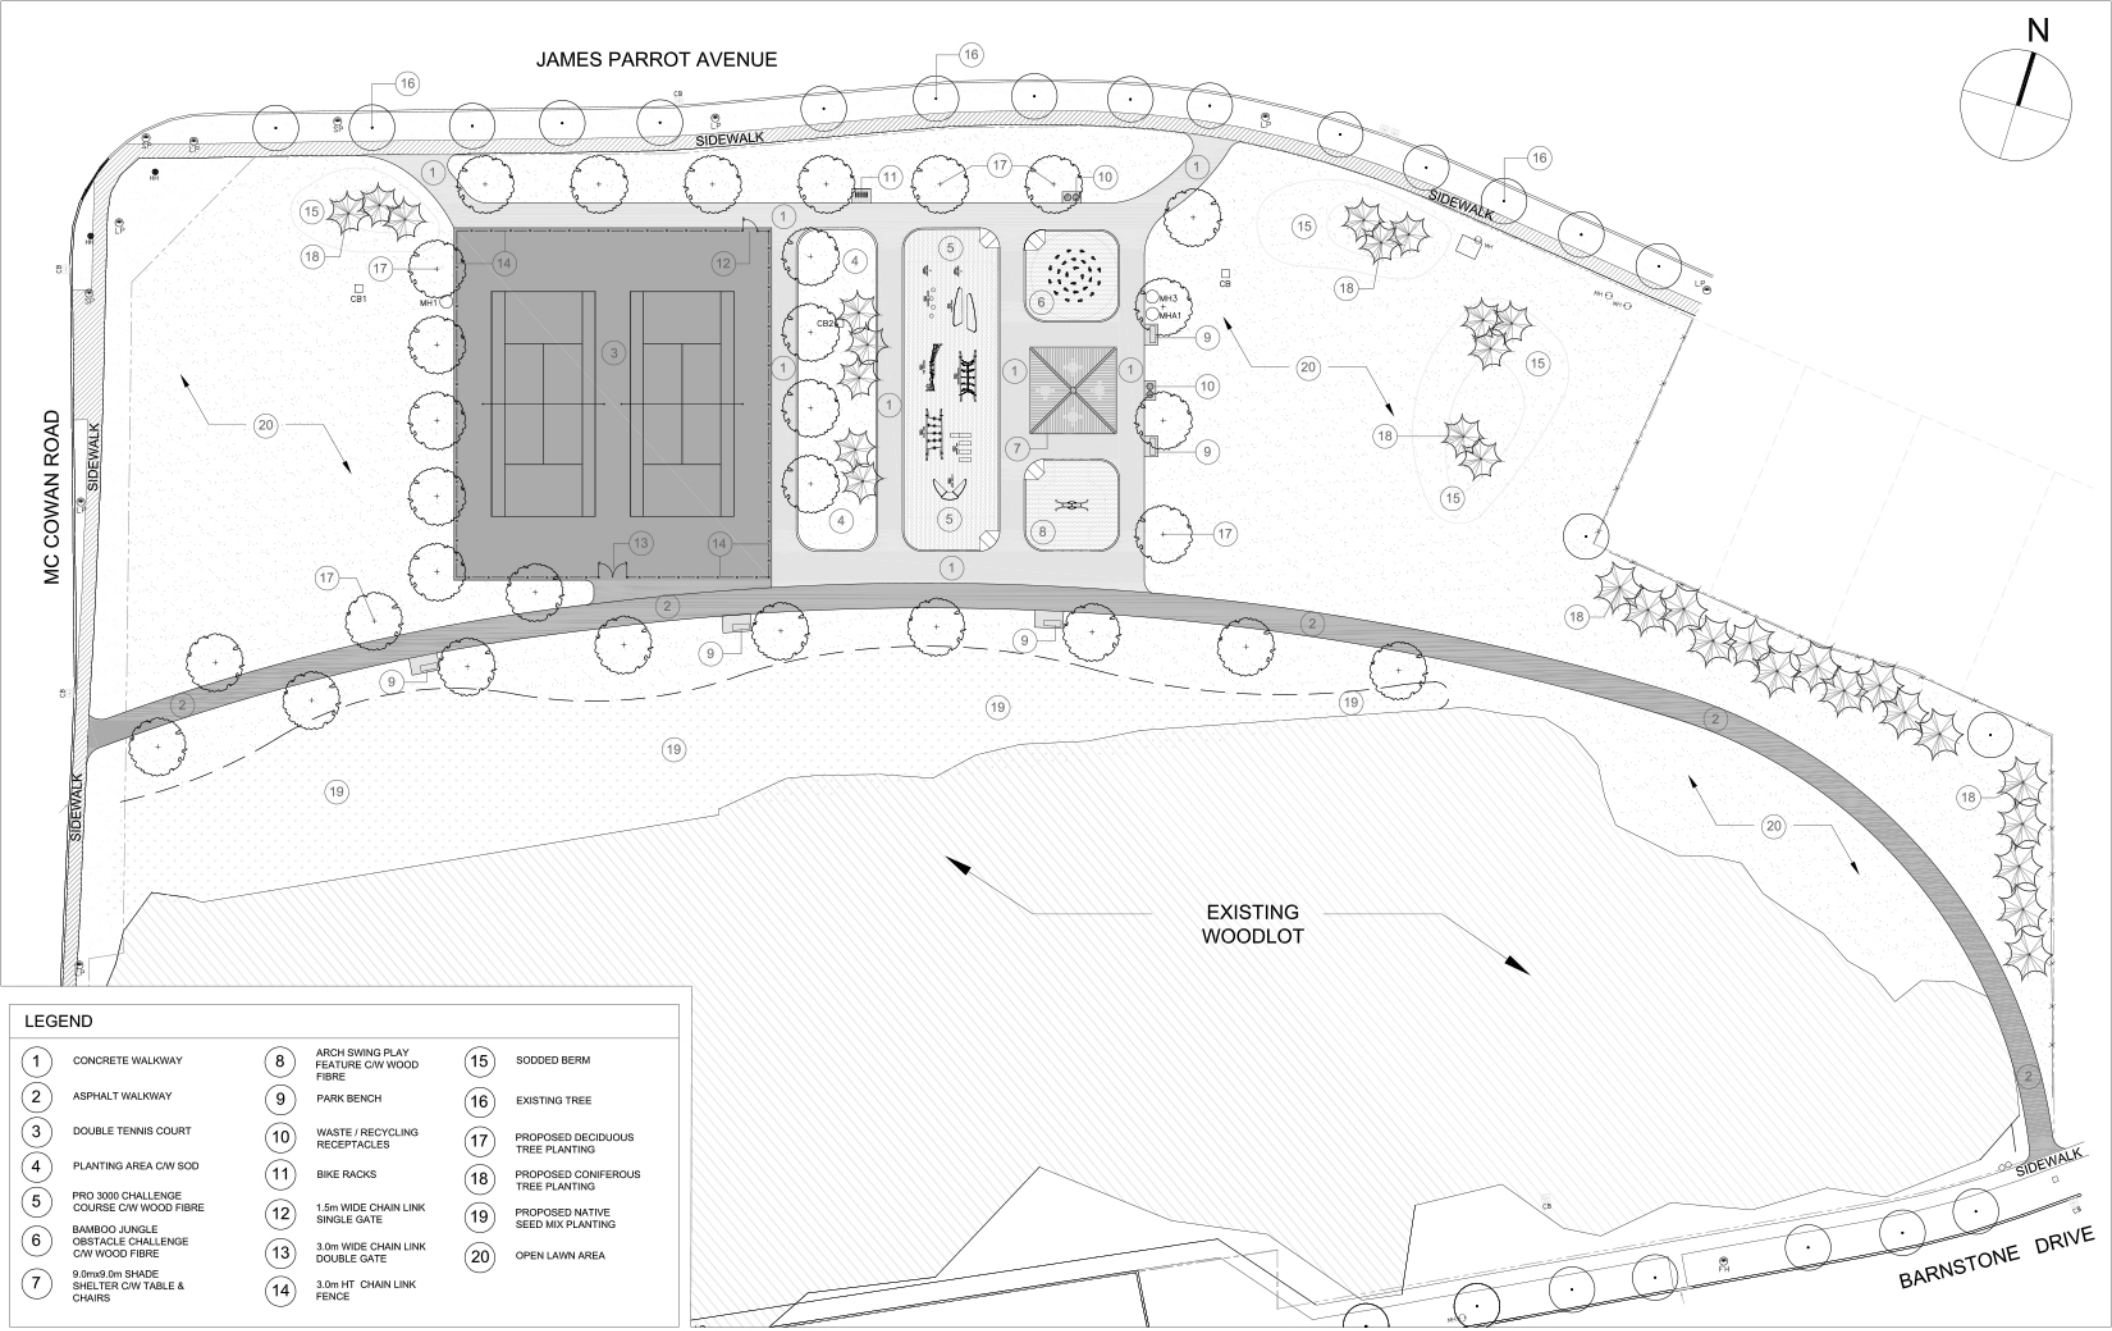

LEGEND

1	CONCRETE WALKWAY	8	ARCH SWING PLAY FEATURE C/W WOOD FIBRE	15	SODDED BERM
2	ASPHALT WALKWAY	9	PARK BENCH	16	EXISTING TREE
3	DOUBLE TENNIS COURT	10	WASTE / RECYCLING RECEPTACLES	17	PROPOSED DECIDUOUS TREE PLANTING
4	PLANTING AREA C/W SOD	11	BIKE RACKS	18	PROPOSED CONIFEROUS TREE PLANTING
5	PRO 3000 CHALLENGE COURSE C/W WOOD FIBRE	12	1.5m WIDE CHAIN LINK SINGLE GATE	19	PROPOSED NATIVE SEED MIX PLANTING
6	BAMBOO JUNGLE OBSTACLE CHALLENGE C/W WOOD FIBRE	13	3.0m WIDE CHAIN LINK DOUBLE GATE	20	OPEN LAWN AREA
7	9.0mx9.0m SHADE SHELTER C/W TABLE & CHAIRS	14	3.0m HT CHAIN LINK FENCE		

ROY RAMER PARK